სარდაფის სართულის გეგმა

Storage Room
18.6 m²

Storage Room
11.9 m²

Storage Room
10.8 m²

28.4 m²

20.9 m²

7.0 m²

7.1 m²

16.7 m²

Examination Center
115.8 m²

12.1 m²

Reception/
ID check

PRE-CIRCUIT BRIEFING
12.0 m²

LOCKER ROOM
24 LOCKERS
9.0 m²

EMERGENCY CARE
/ MANIKIN
10.5 m²

CLINICAL
PROCEDURE
10.4 m²

PHYSICAL
EXAMINATION
10.4 m²

BEDSIDE
ASSESSMENT
11.0 m²

STO1

STO2

STO3

STO4

42.5 m²

SP preparation
/ changigng / rest
5.9 m²

Changing Room
5.9 m²

PHYSICAL
EXAMINATION
6.8 m²

STO5

Examiner briefing +
staff control / AV / scoring
6.9 m²

WC
4.9 m²

CONSULTATION
/ SP
7.1 m²

STO6

12.9 m²

POST-CIRCUIT DEBRIEFING

STO10

HANDOVER
/ VIVA
6.2 m²

STO9

DATA
INTERPRETATION
6.2 m²

STO8

COUNSELLING
6.6 m²

STO7

HISTORY TAKING
11.3 m²

Storage Room
7.8 m²

Parking area
1,243.7 m²

-3.20

-3.200(+419.05)

8.00 %

14.00 %

14.00 %

8.00 %

ქარი ელ. ამძრავით

ასფალტირებული ბაბაკი

N

1,420

815

1,663

720

370

3,080

720

700

457

456

234

5,200

220

1,270

3,010

515


520

220


1 2 3 5

A B C D E F G


პირველი სართულის გეგმა

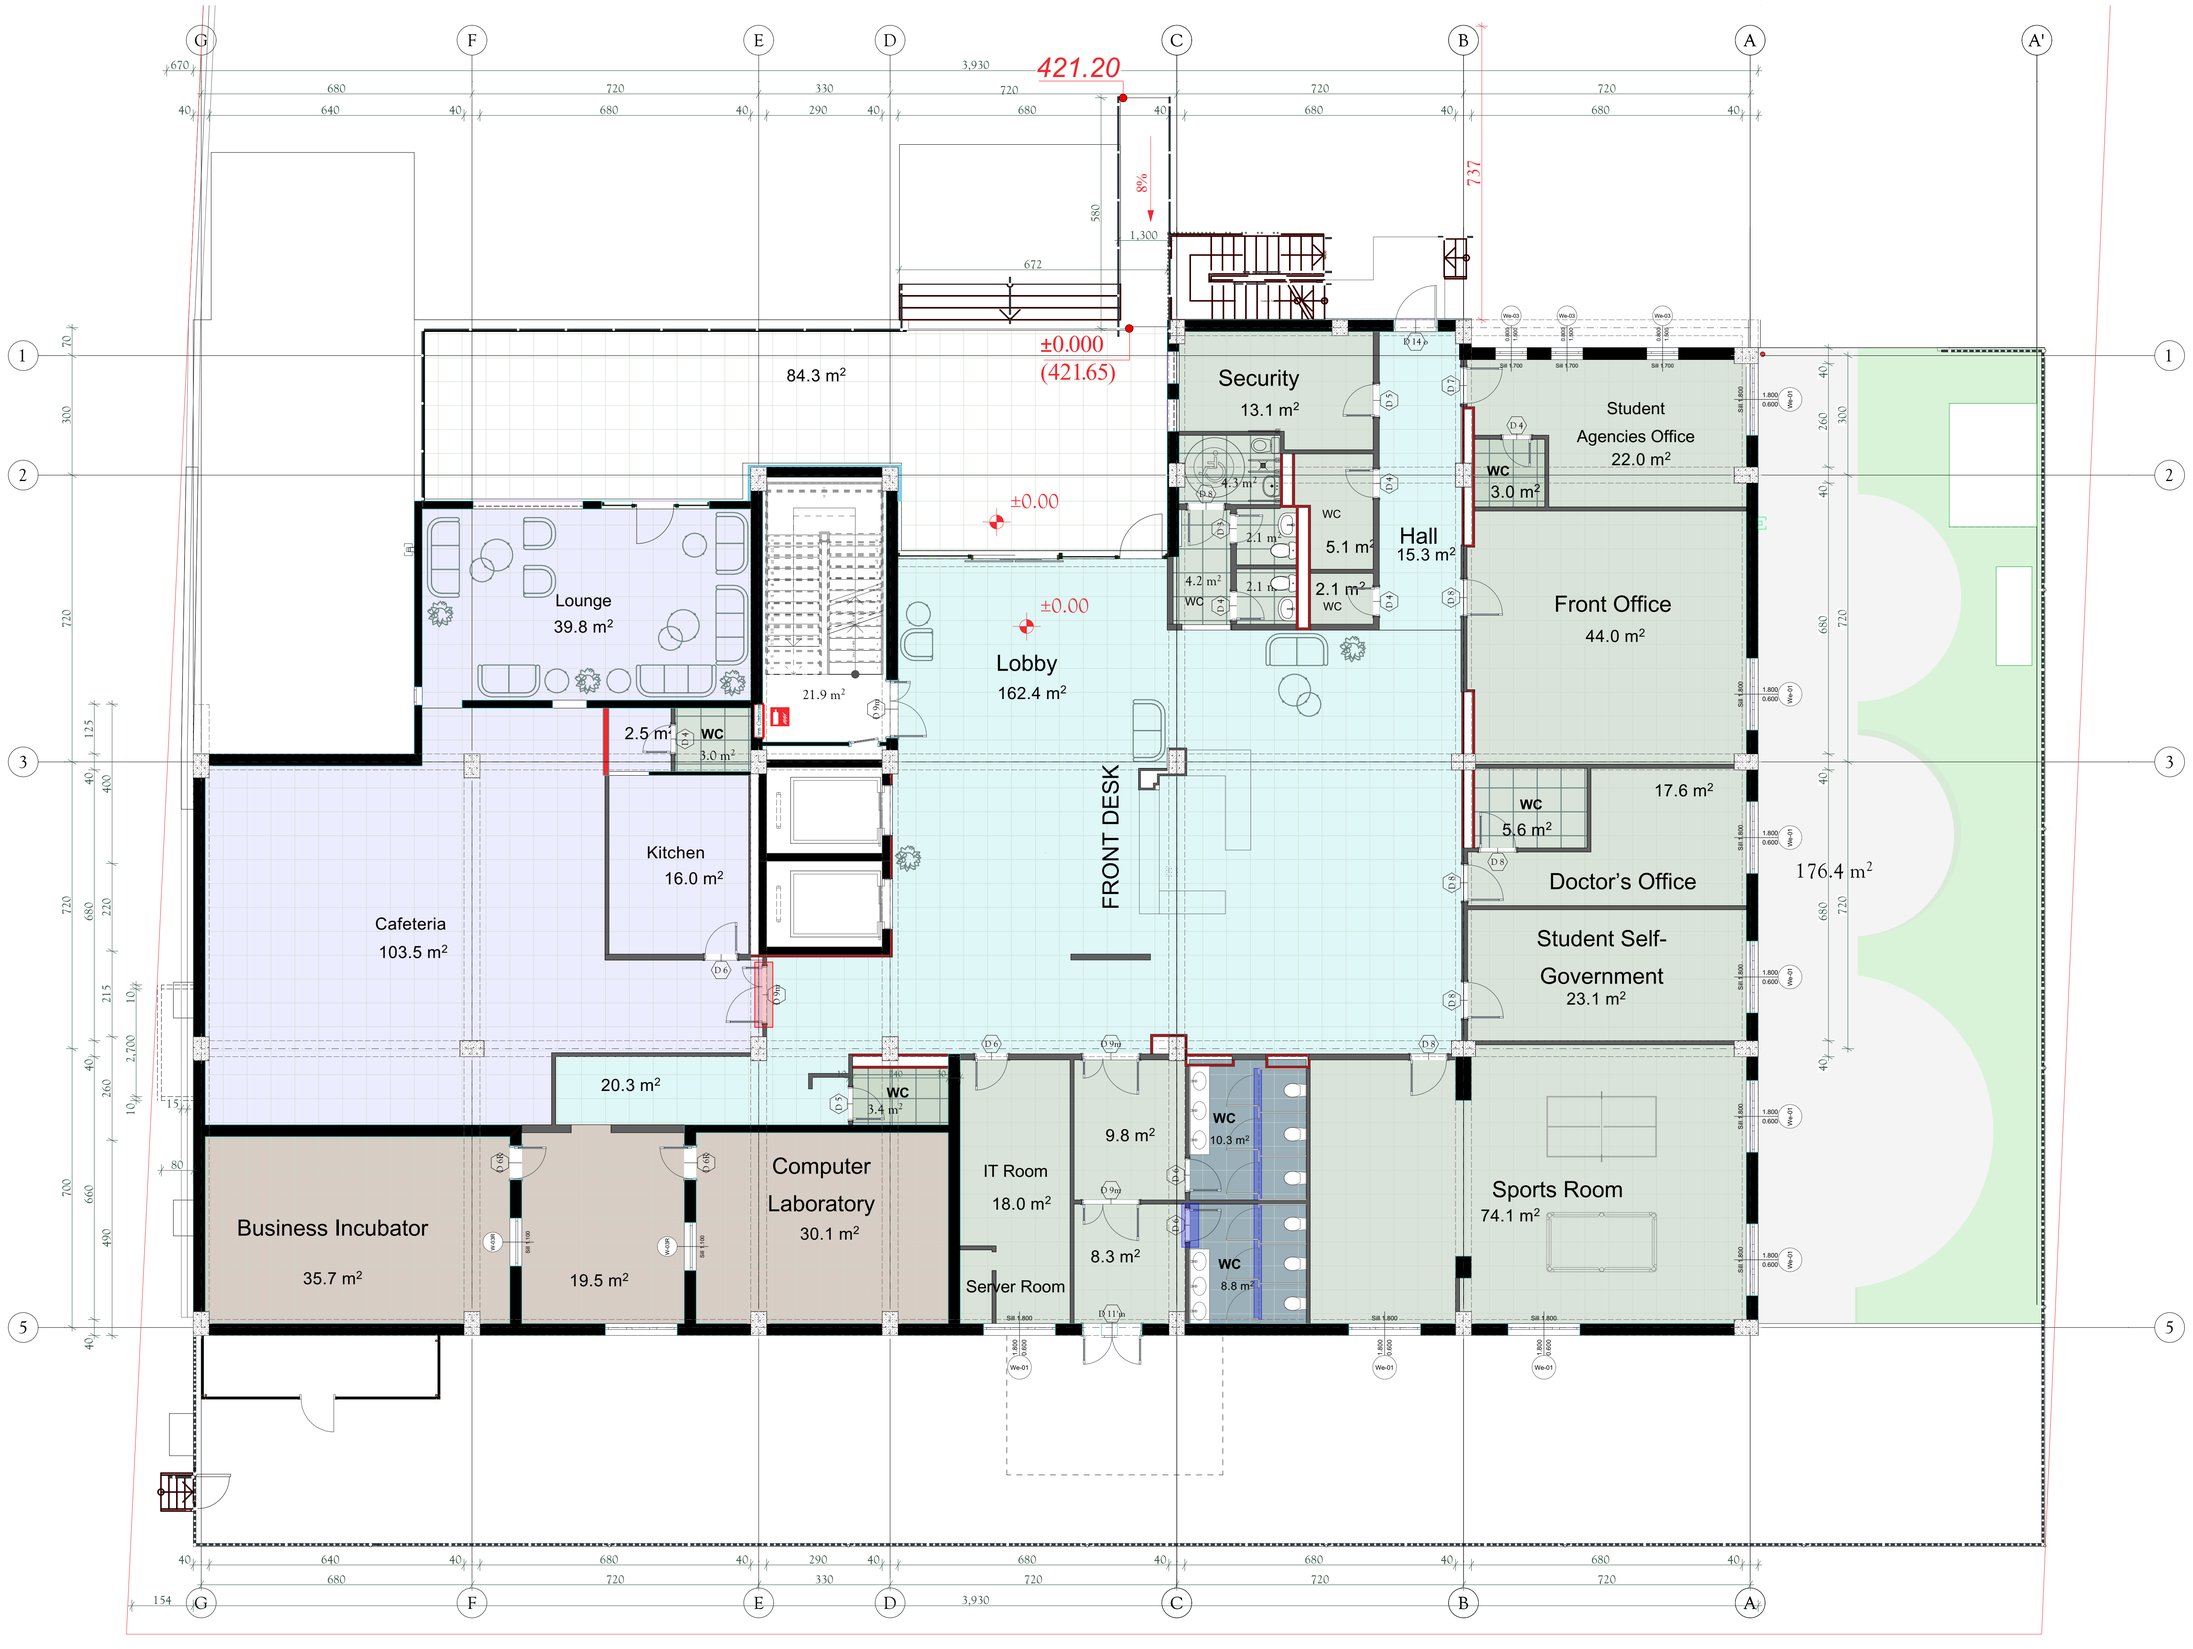


მეორე სართულის გეგმა

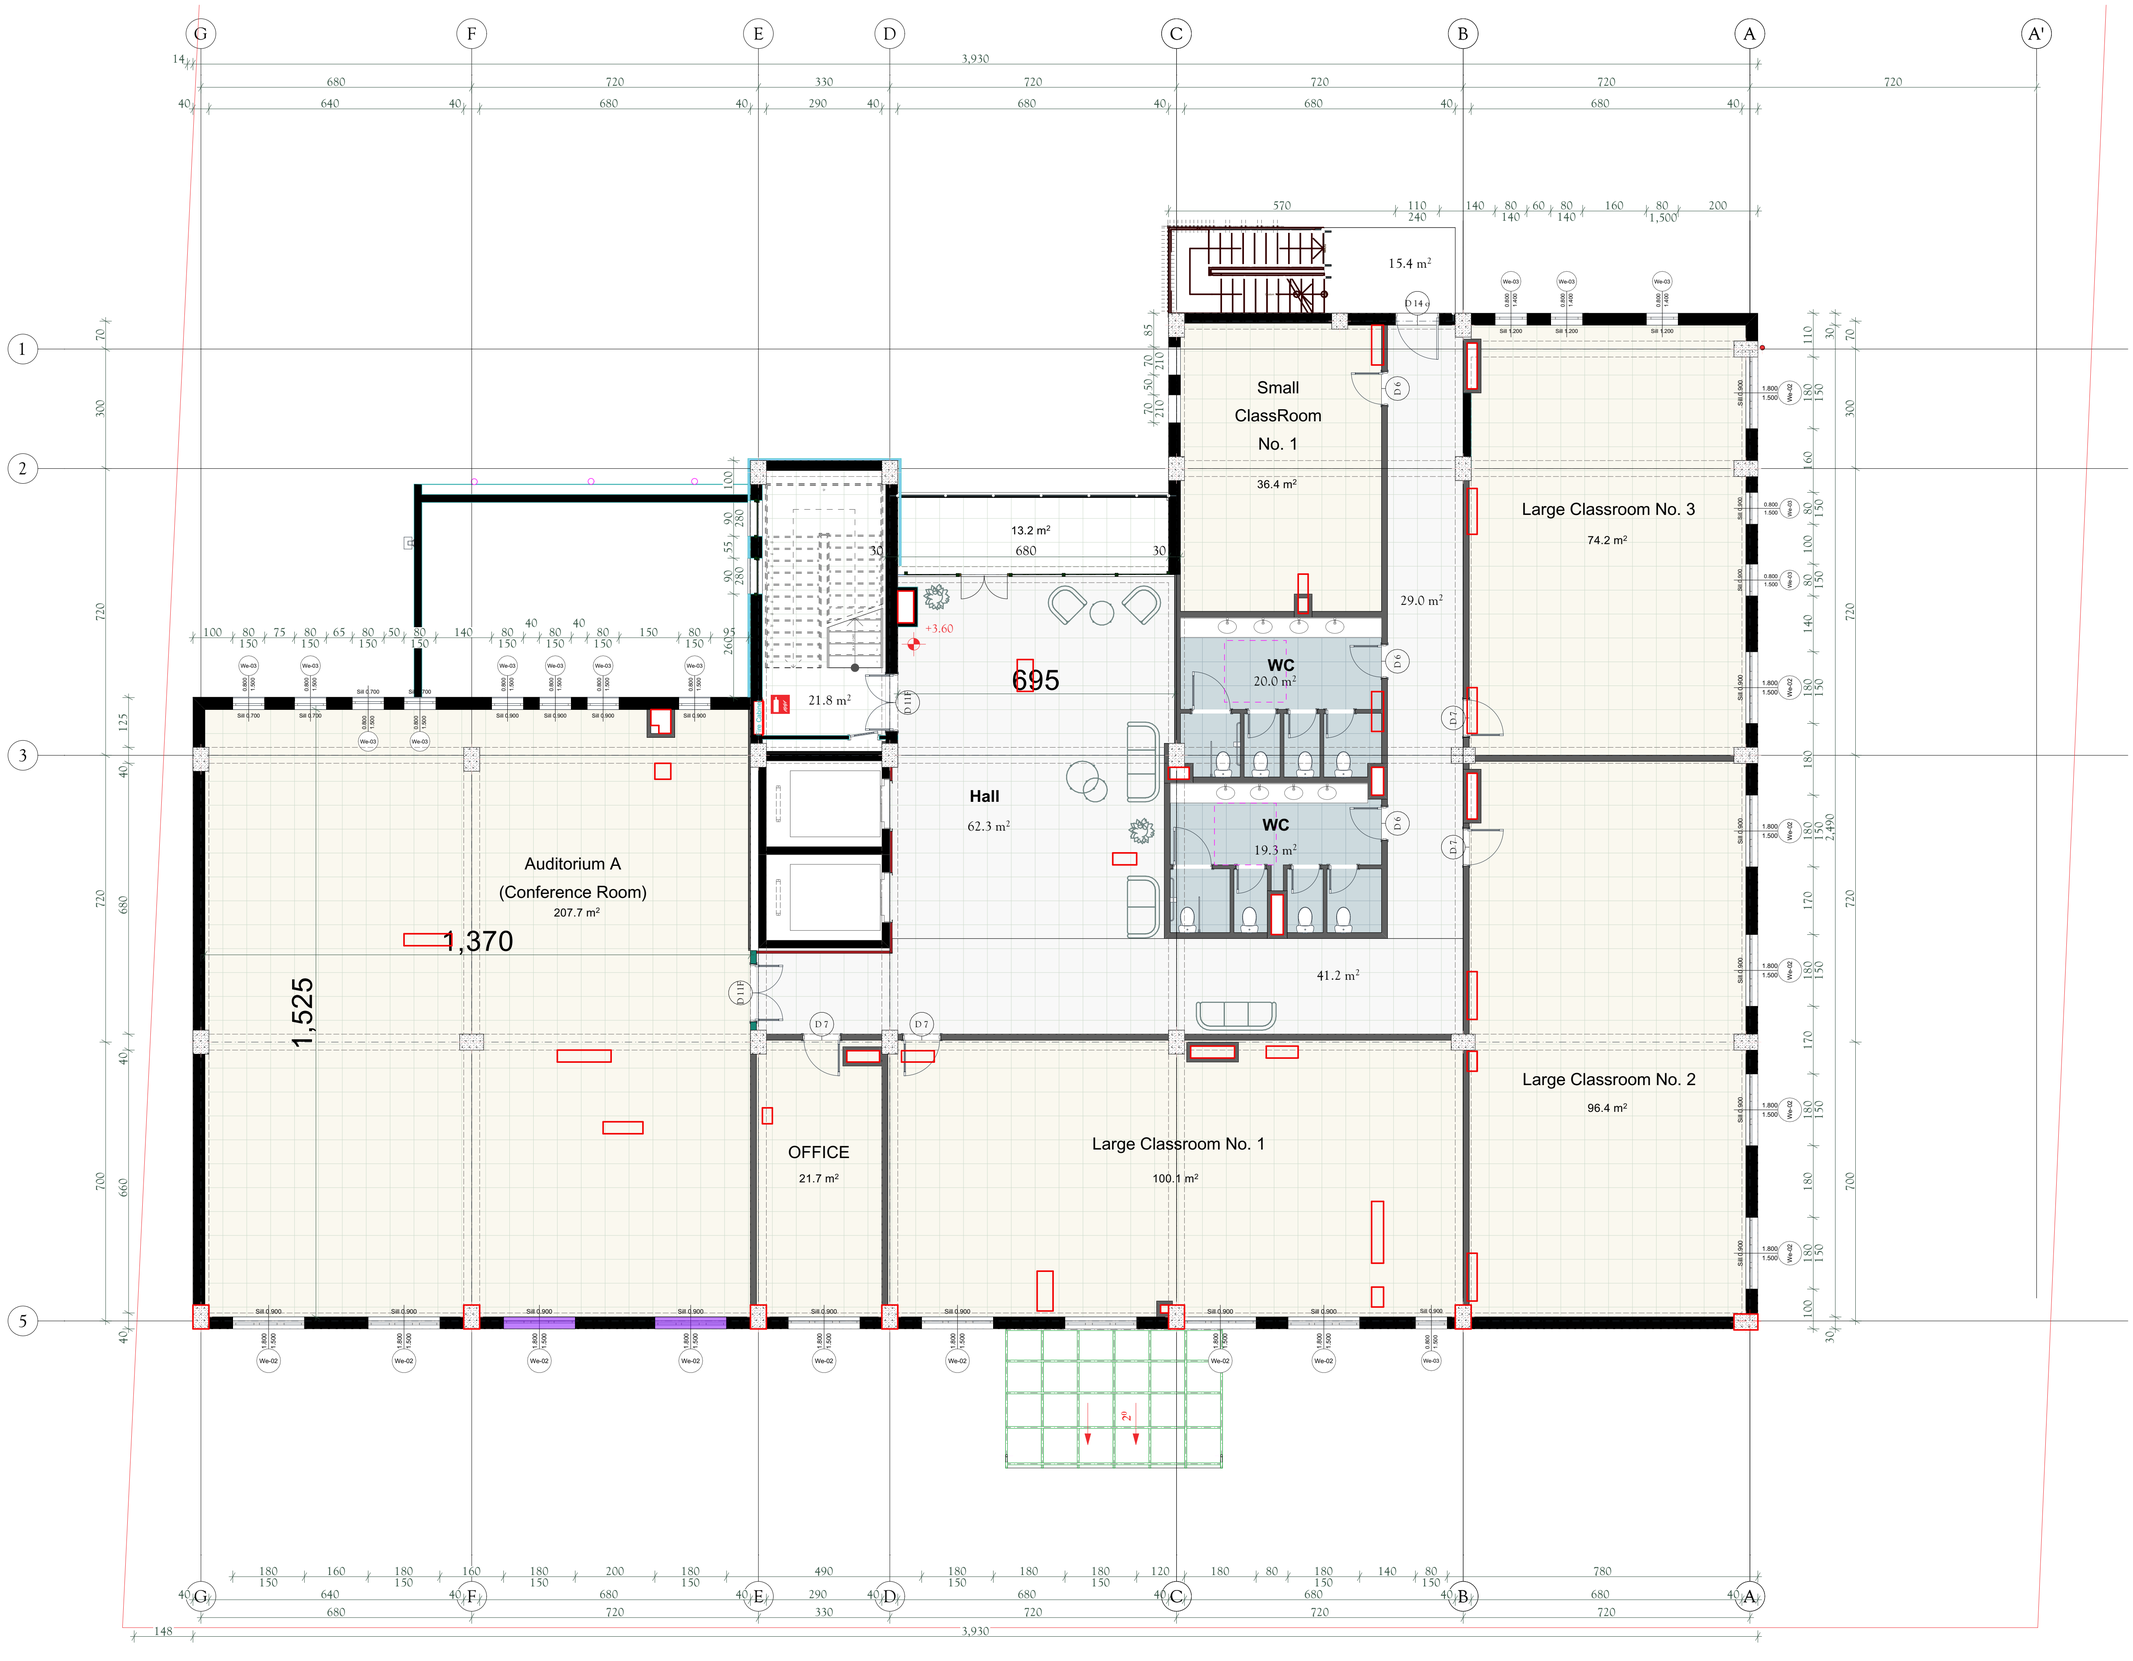


მესამე სართულის გეგმა

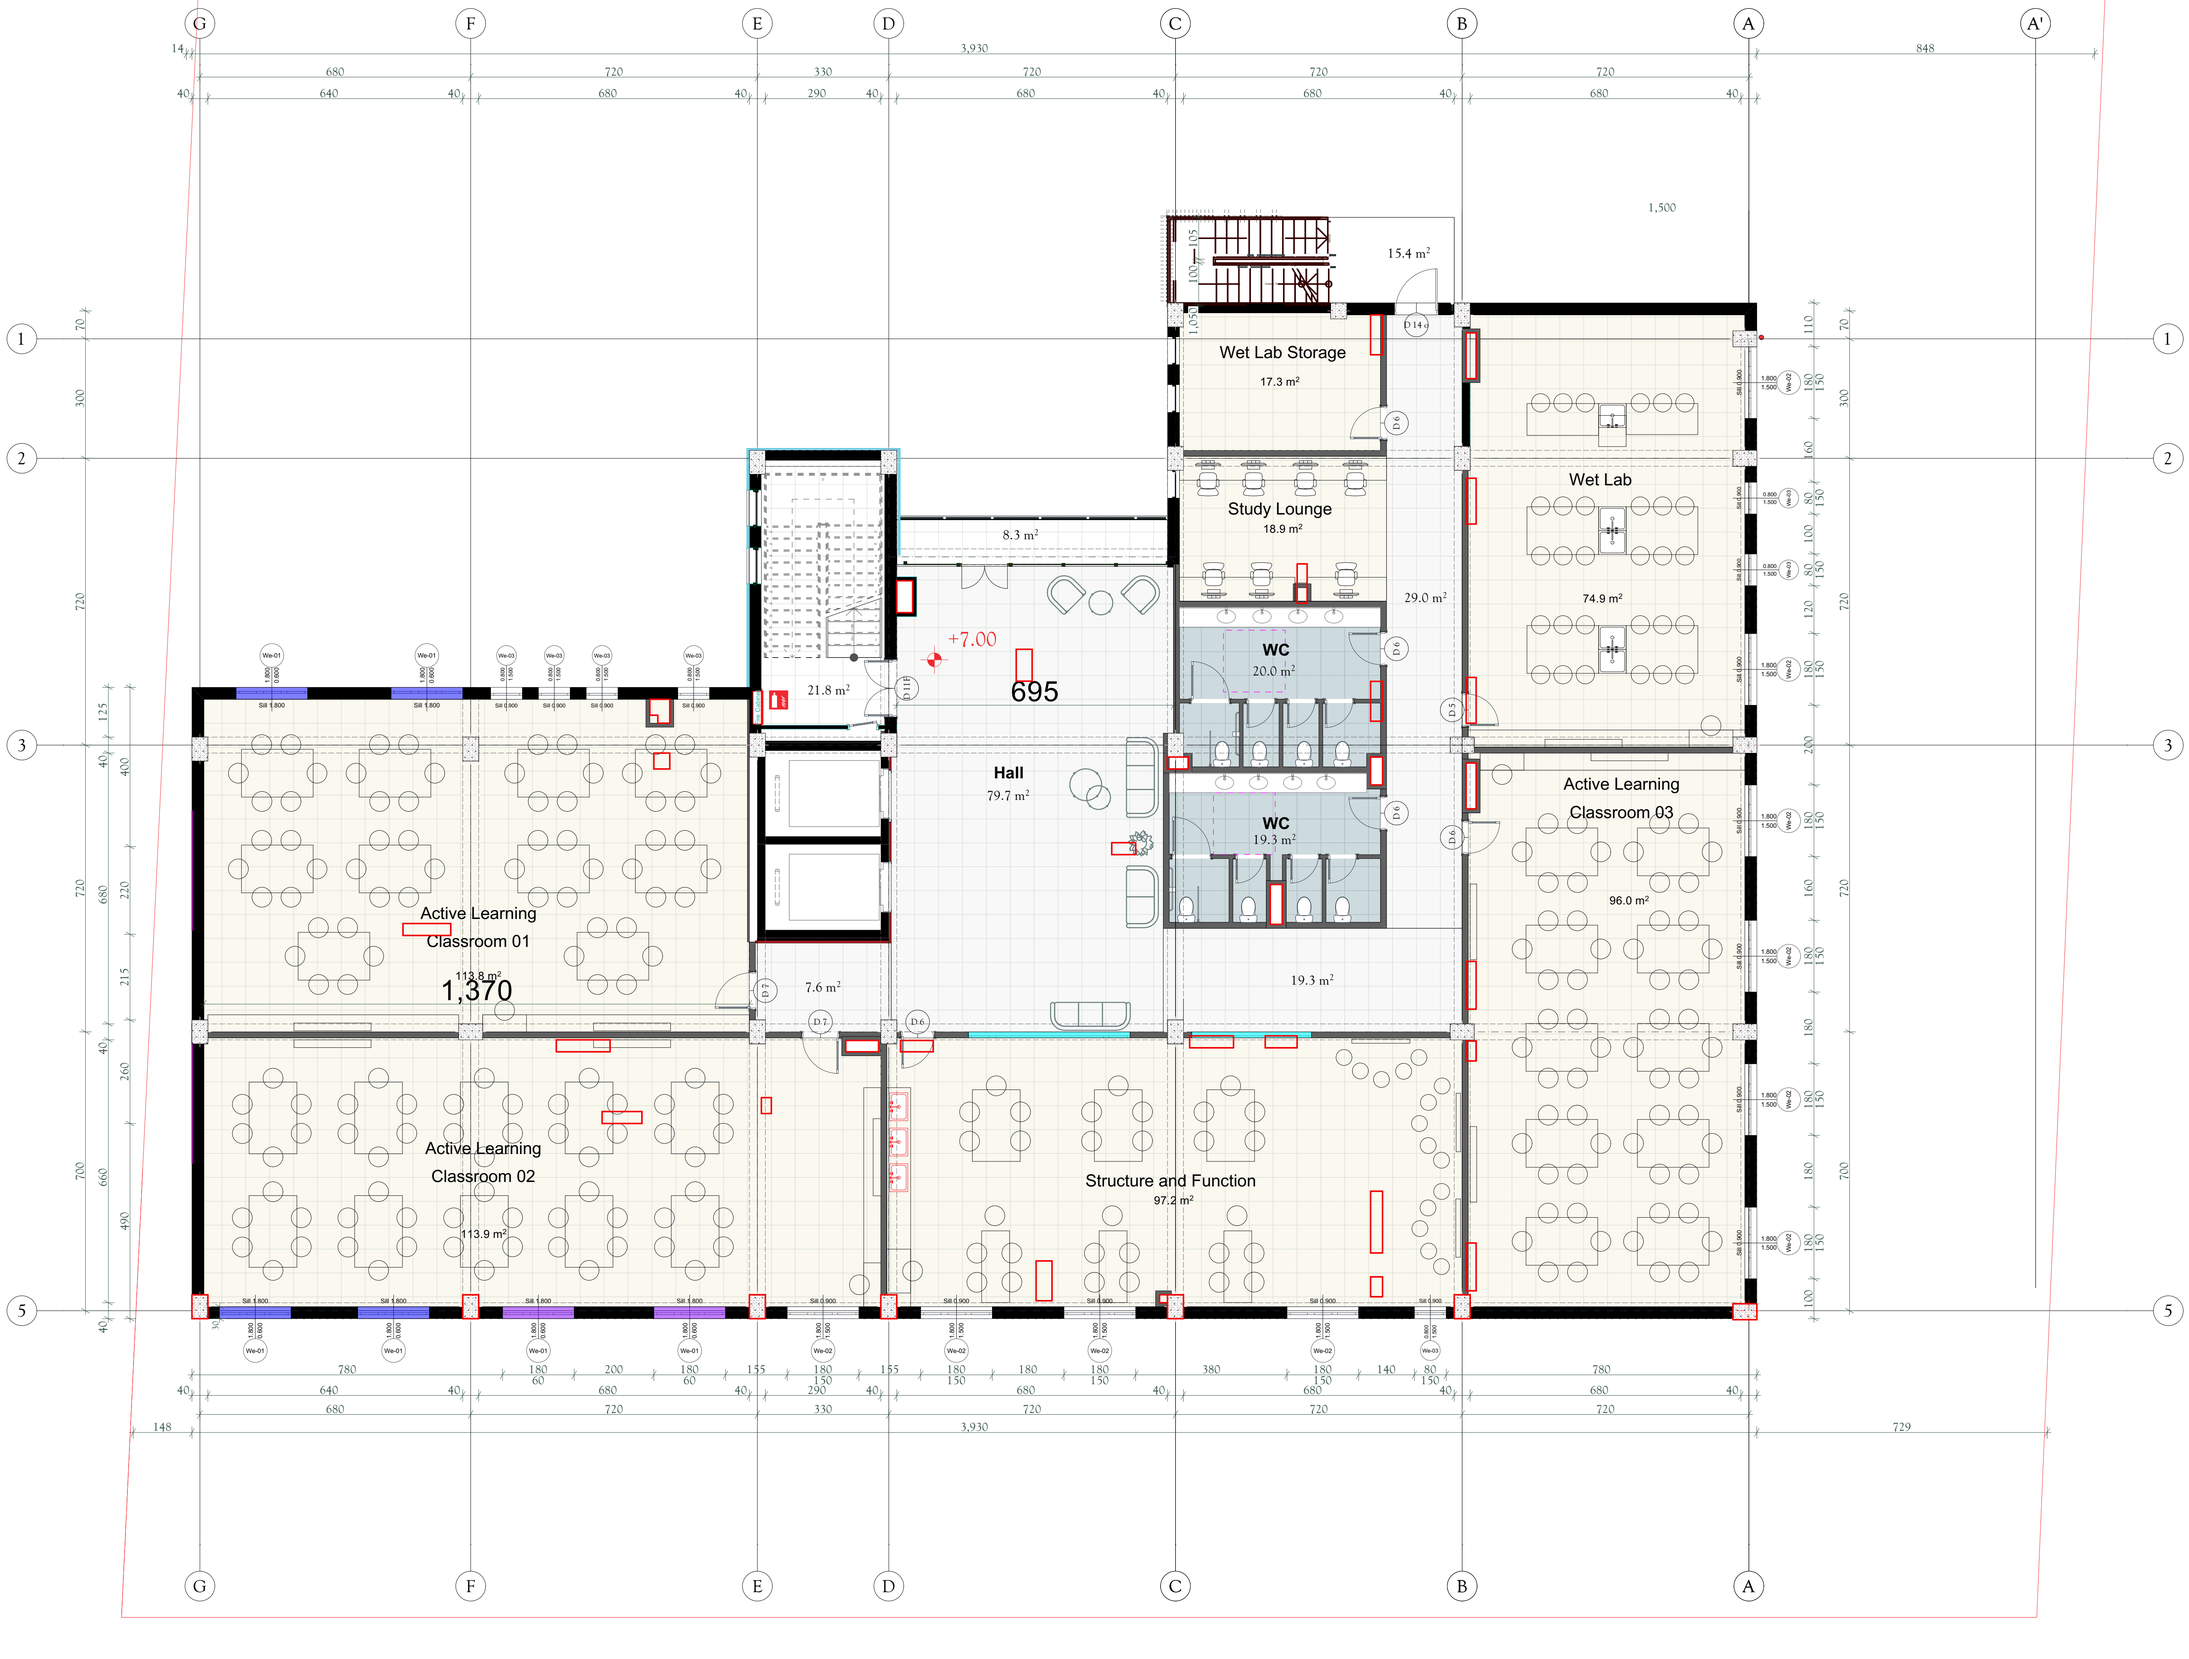


მეოთხე სართულის გეგმა

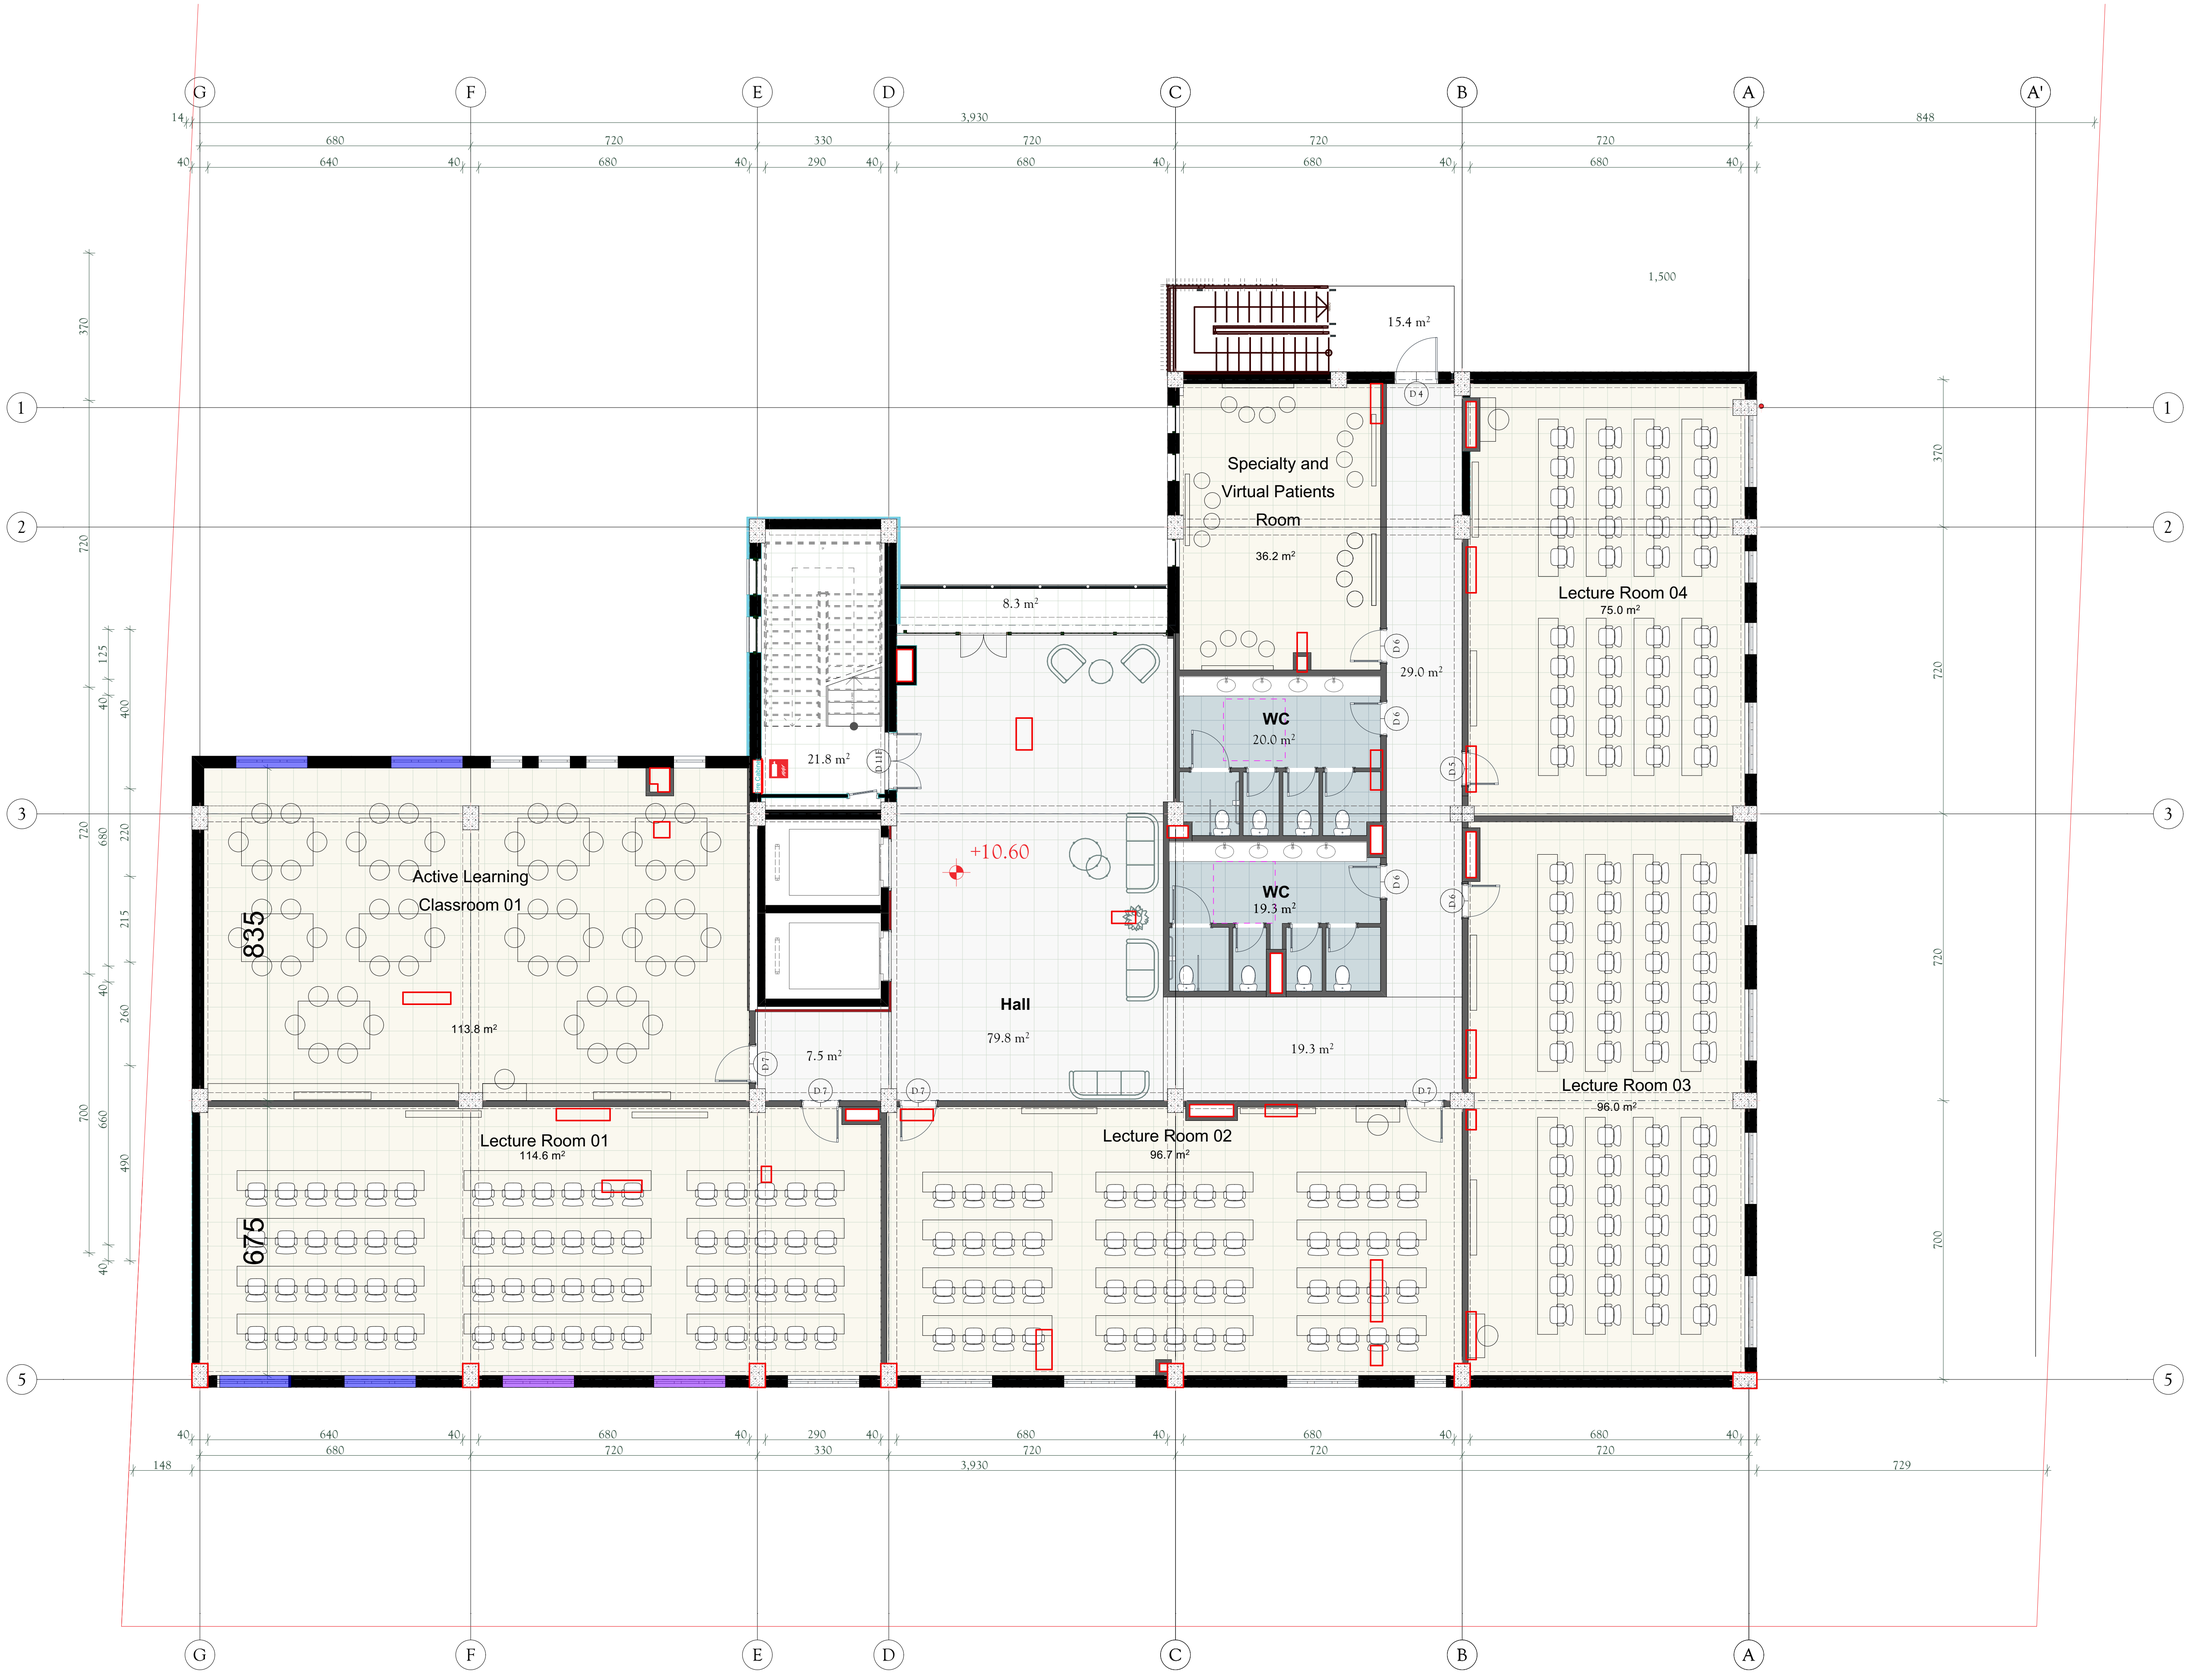

მეხუთე სართულის გეგმა

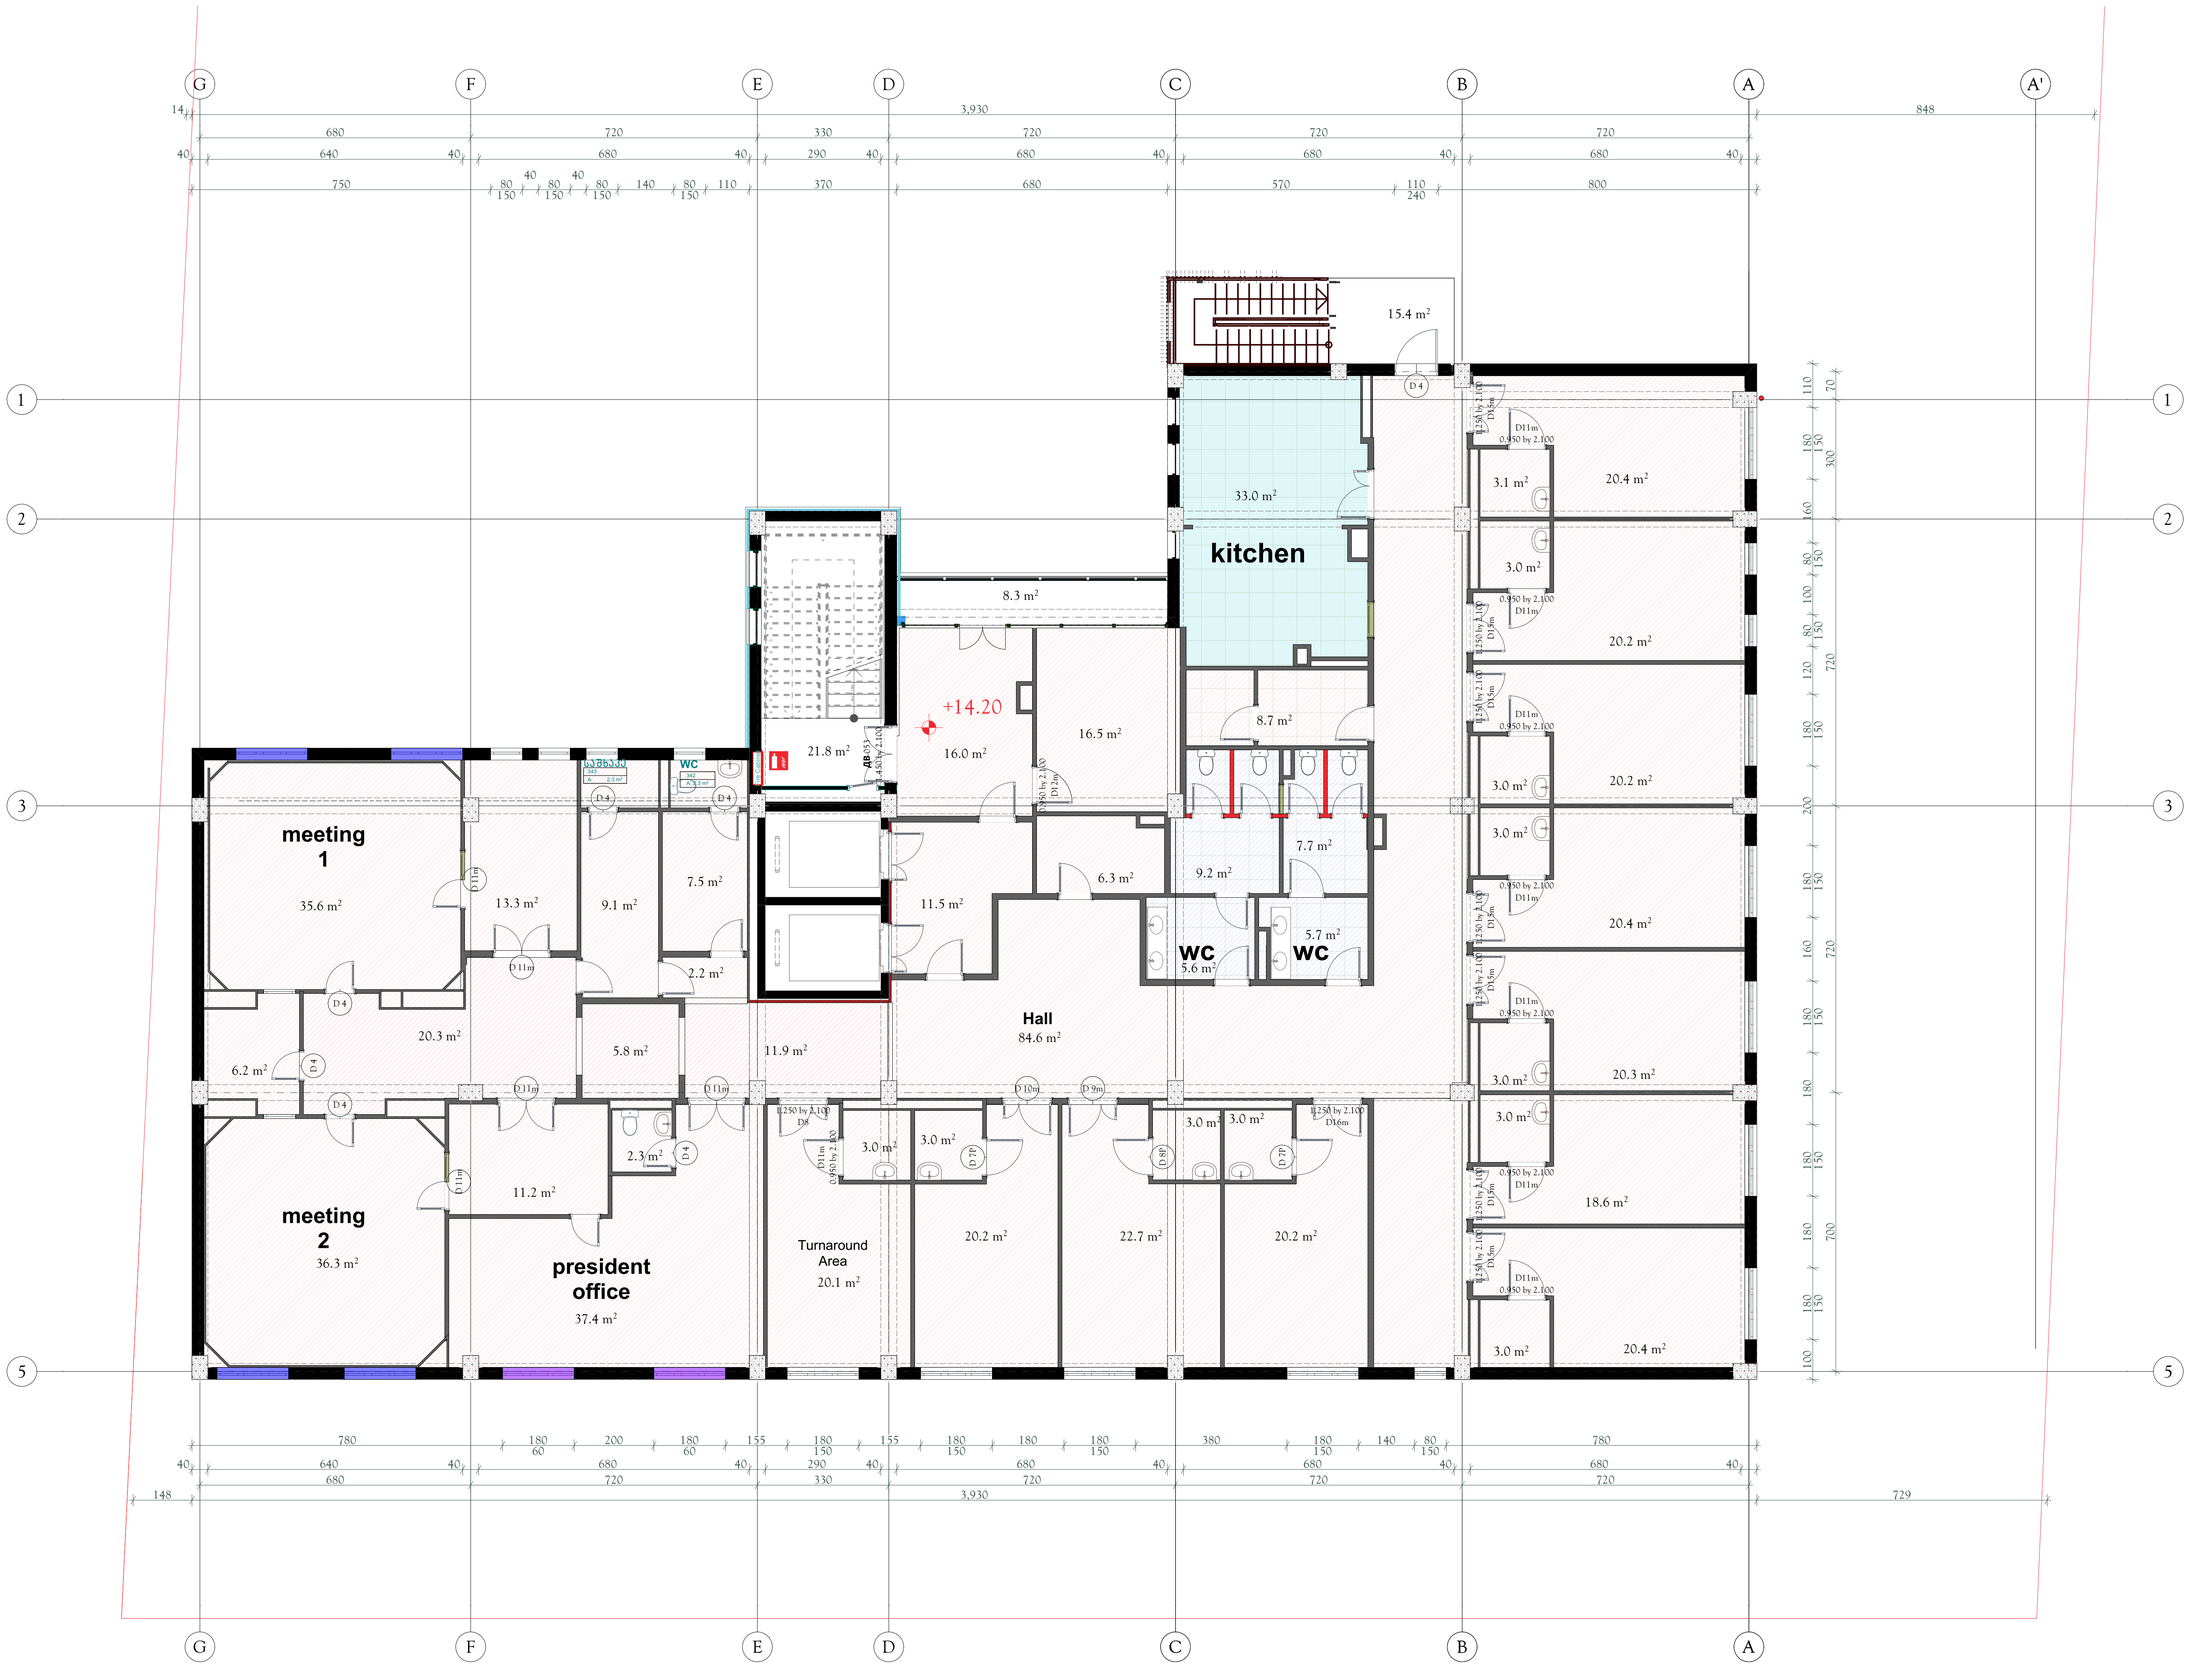

მეექვსე სართულის გეგმა

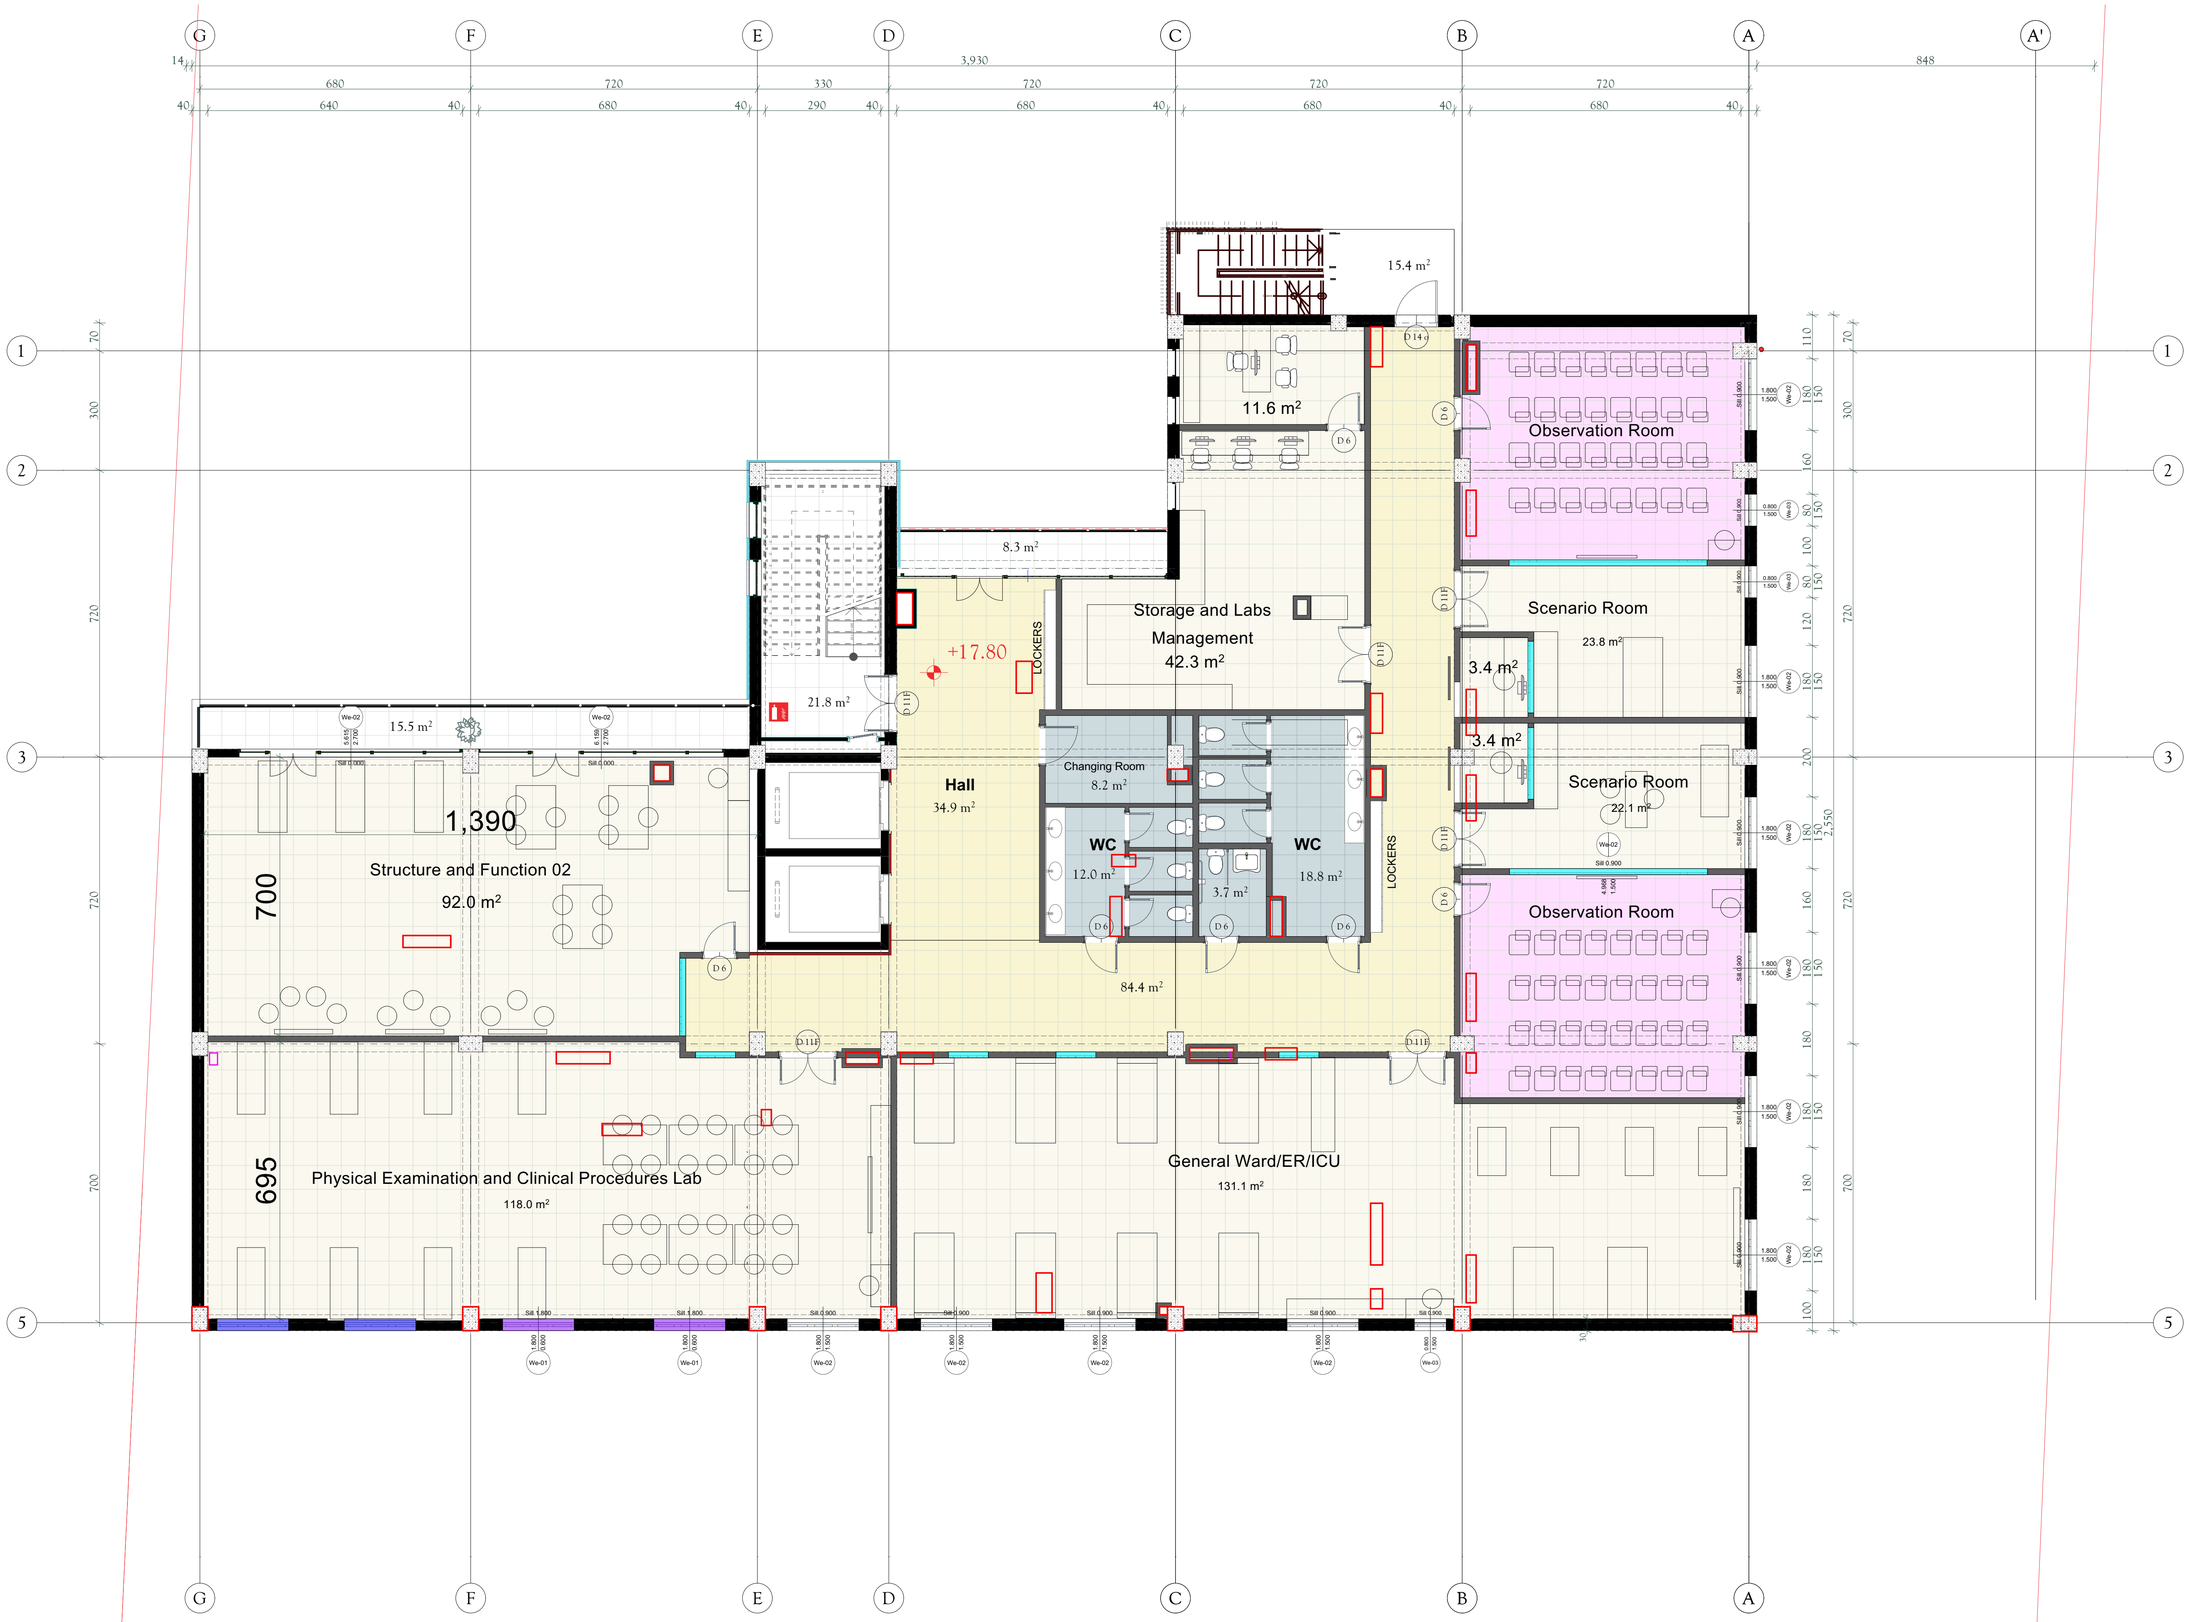

მანსარდის სართულის გეგმა

